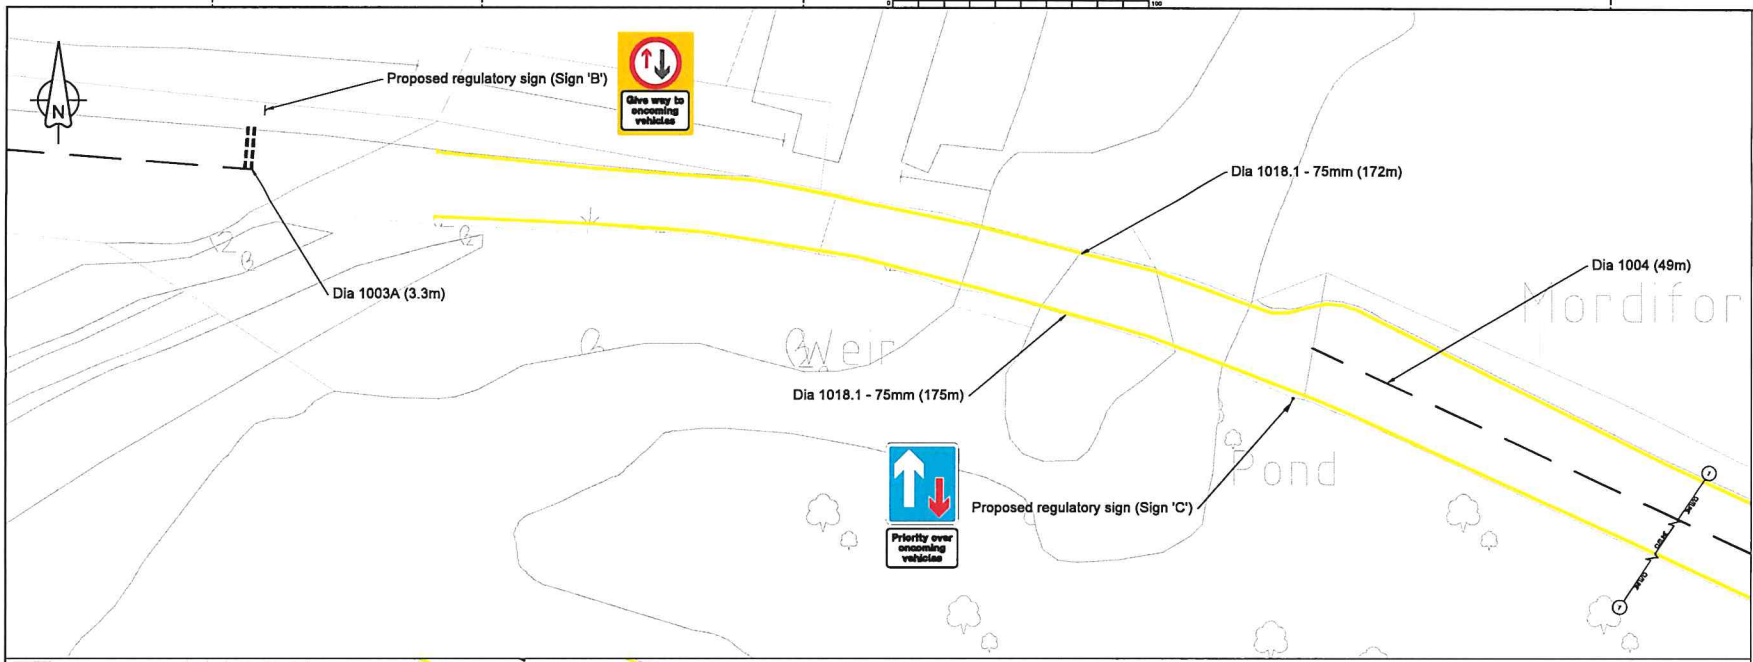

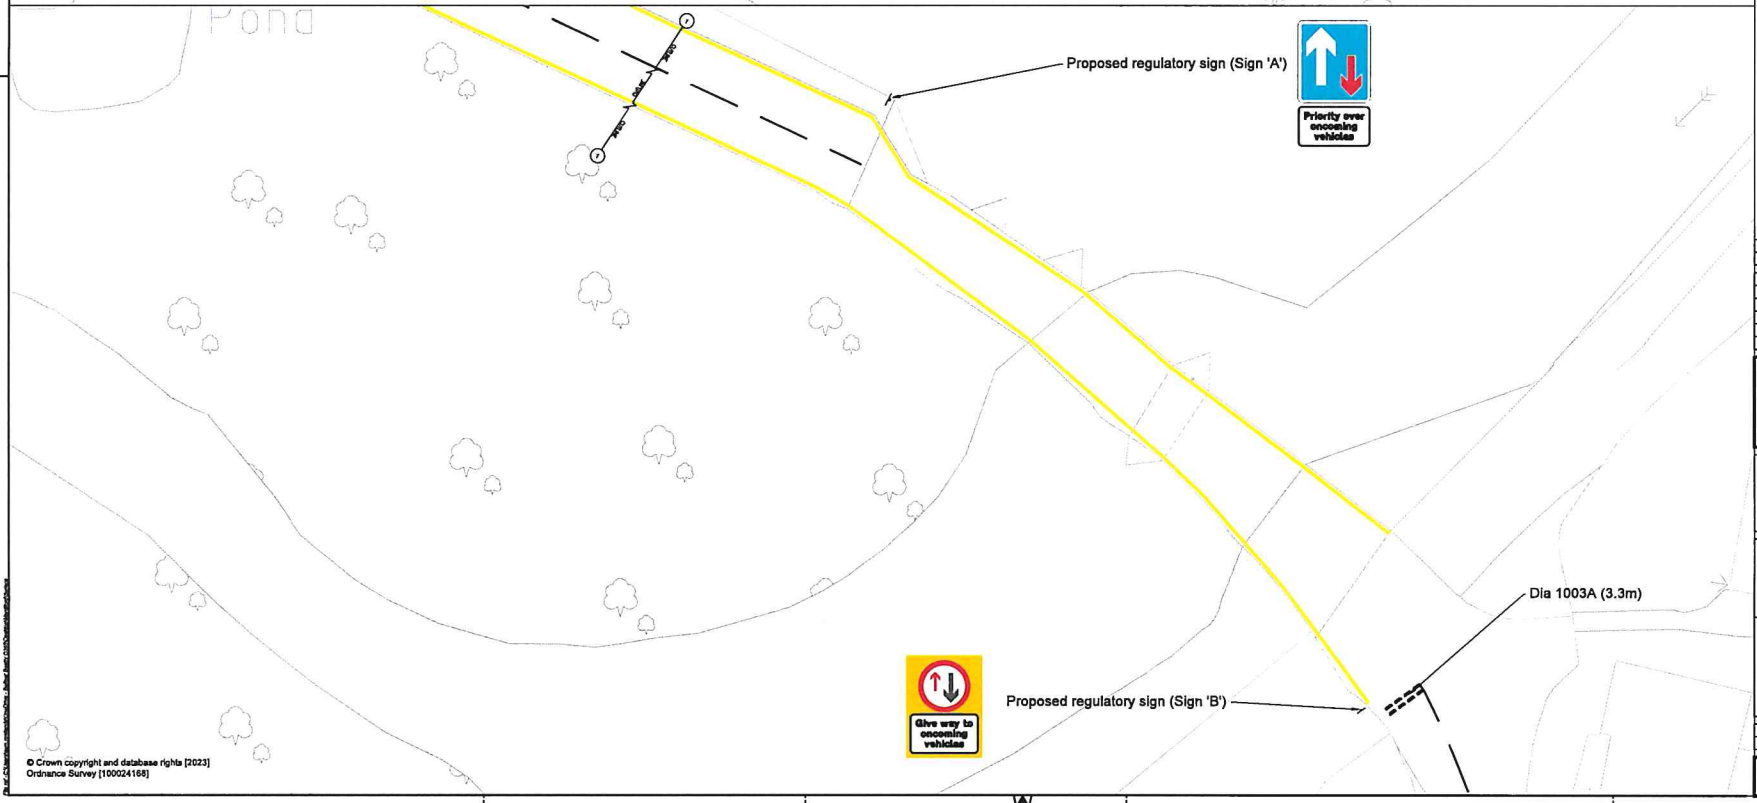

© Crown copyright and database rights [2023]
Ordnance Survey [100024168]

Rev	Revision details	Chkd	Appd	Date
P01	First issue	.	.	.

Drawn: SR	Preliminary ✓
Design: BBLP	For comment
Chkd: .	For tender
Appd: .	For construction
Date: .	As constructed
	Other

Balfour Beatty
Living Places

Client
DIRECTOR for ECONOMY & PLACE
Herefordshire Council
Place Based Commissioning, Plough Lane, PO Box 4, Hereford, HR4 0LX

Project Name
Mordiford Signage

Drawing Title
Proposed Signing and Lining

Original Drawing Size : A1	Dimensions : -
Scale : 1:200	Copyright © BBLP

Drawing No SK-001
Rev P01